BLOCK 'C'
GF. WORKSHOP.

(3)

This Permit Contains
.....10.....Sheets Only 3/10

27 OCT 2018

Building Plan Approved
No.PPA/2156/907 12/S8/211/2018

Member Secretary
Puducherry Planning Authority

This Permit Supersedes the Previous Approval
No.PPA/262/2299/Z(SB2)/dt/8.....

PUDUCHERRY PLANNING AUTHORITY

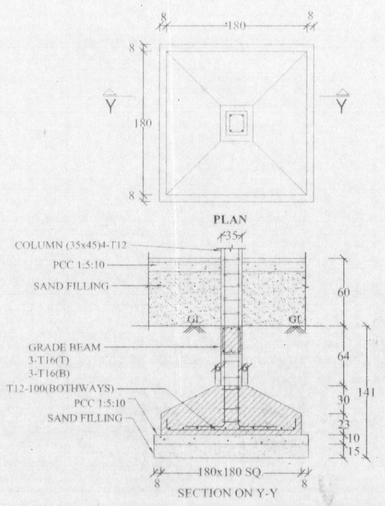

COLUMN FOOTING DETAILS (SCALE 1:25)

SCALE: 1:50

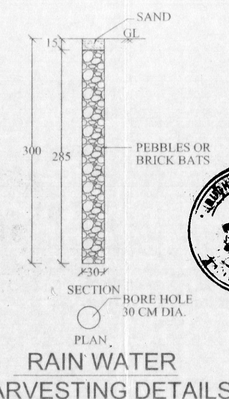

RAIN WATER HARVESTING DETAILS

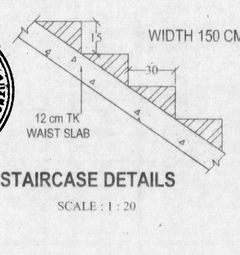

STAIRCASE DETAILS

SCALE : 1 : 20

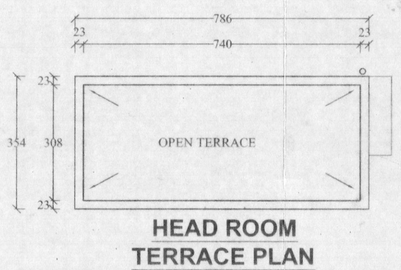

HEAD ROOM TERRACE PLAN

(SCALE 1:50)

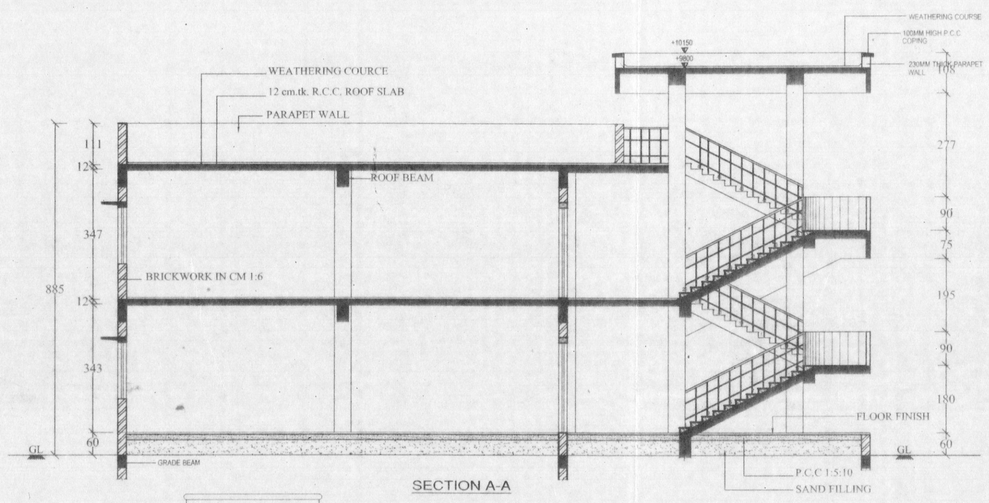

SECTION A-A

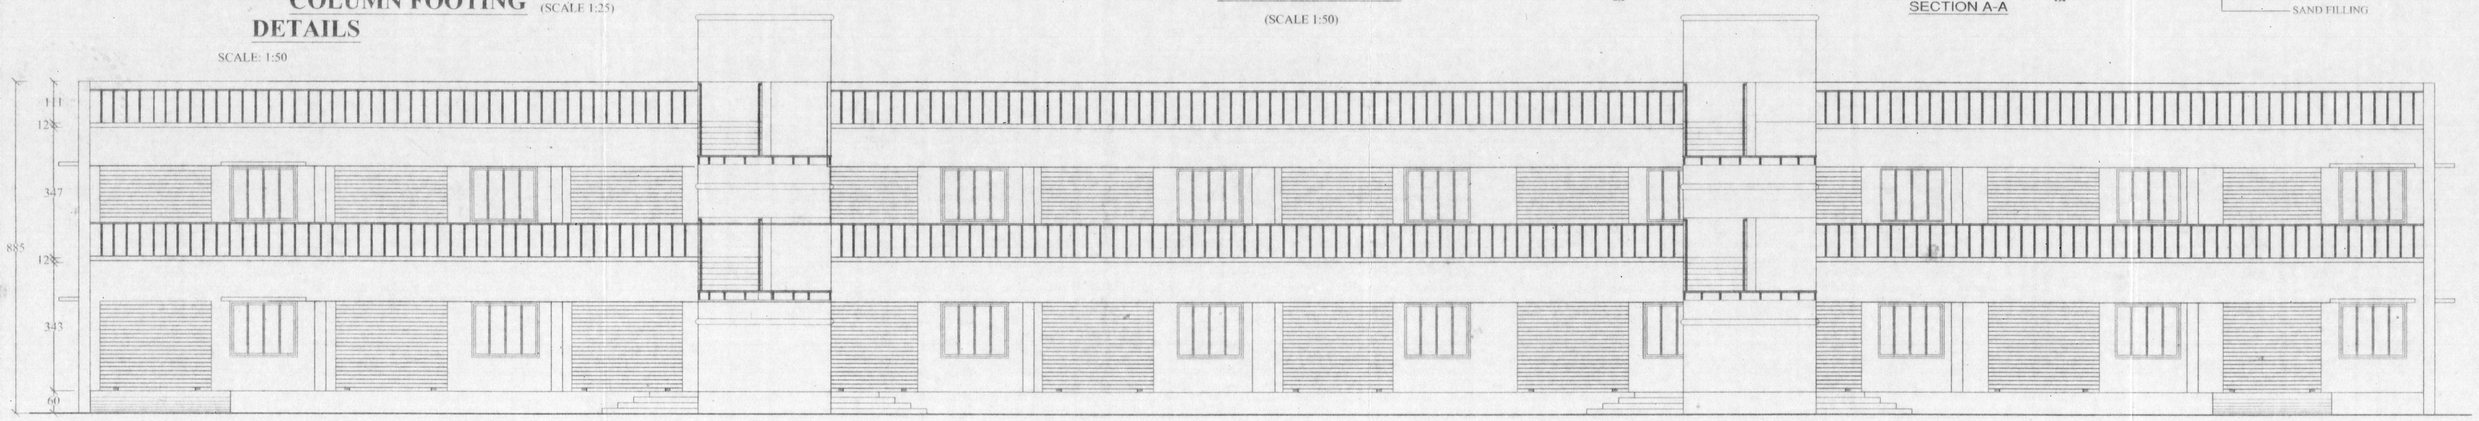

ELEVATION

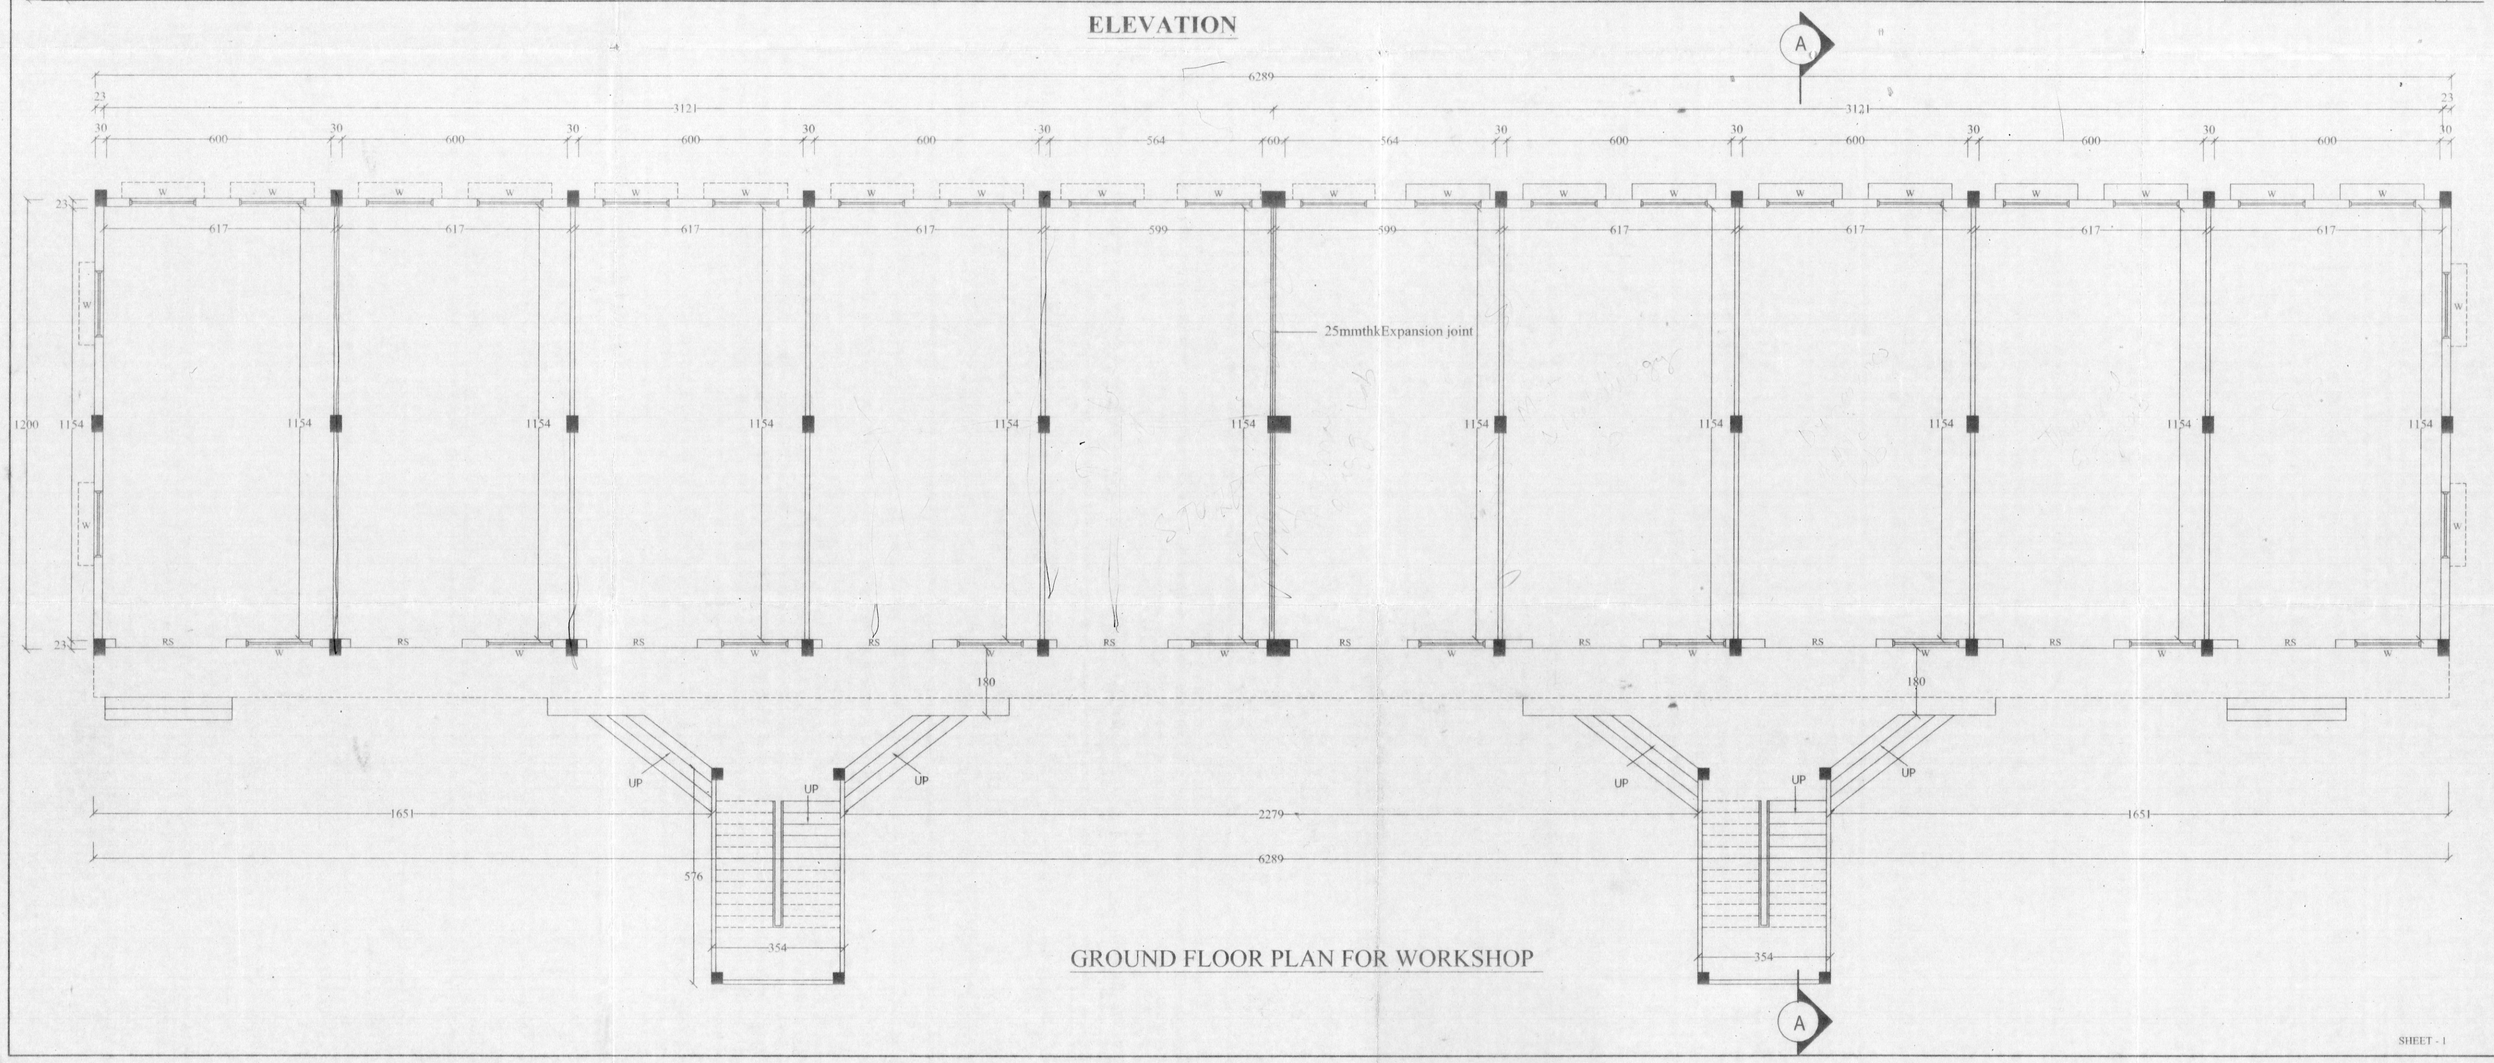

GROUND FLOOR PLAN FOR WORKSHOP

SHEET - 1

APPROVING AUTHORITY

AREA STATEMENT

PLOT AREA	- 10.21 ACERS (41318.39 SQ.M)
EXISTING COLLEGE BLOCK	
GROUND FLOOR AREA	- 2776.00 SQ M
FIRST FLOOR AREA	- 2530.60 SQ M
SECOND FLOOR AREA	- 2530.60 SQ M (PROPOSED)
THIRD FLOOR AREA	- 2530.60 SQ M (PROPOSED)
EXISTING WORKSHOP BLOCK	
GROUND FLOOR AREA	- 737.25 SQ M
FIRST FLOOR AREA	- 737.25 SQ M
SECOND FLOOR AREA	- 624.31 SQ M (PROPOSED)
THIRD FLOOR AREA	- 624.31 SQ M (PROPOSED)
PROPOSED ADMINISTRATION BLOCK	
GROUND FLOOR AREA	- 611.61 SQ M
FIRST FLOOR AREA	- 611.61 SQ M
PROPOSED COMPUTER CENTER & LIBRARY	
GROUND FLOOR AREA	- 618.15 SQ M
FIRST FLOOR AREA	- 618.15 SQ M
PROPOSED CANTEEN	
GROUND FLOOR AREA	- 304.14 SQ M
PROPOSED WORKSHOP	
GROUND FLOOR AREA	- 818.18 SQ M
FIRST FLOOR AREA	- 818.18 SQ M
HEAD ROOM AREA	- 63.50 SQ M
BALCONY AREA	- 83.64 SQ M
TOTAL FLOOR AREA	- 17638.00 SQ M
GROUND COVERAGE	- 14.20%
F.A.R	- 42.68

REFERENCE

RS.	ROLLING SHUTTER	300*300
D.	DOOR	90*210
W.	WINDOW	180*150

PROPOSED SRI GANESH COLLEGE OF ENGINEERING AND TECHNOLOGY SPONSORED BY SRI GANESH EDUCATIONAL TRUST AT R.S.127/6, CAD NO.19/1, R.S.124, CAD NO.13, R.S.124, CAD NO.13, R.S.120/3 CAD NO.8 / 5 / 6 /1 ,8 / 5 / 6 / 2 AND 8 / 5 / 6 / 3 , R.S.120 / 2, CAD NO. 8 /4 / 6 /1/ 2,8 / 4 / 6 / 2/ 2, R.S.120 / 1, CAD NO.8 / 3 / 6, R.S.120/2, CAD NO. 8 /4 / 6 / 1 / 2,8 / 4 / 6 / 2 / 2, R.S.120/2, CAD NO. 8 / 4 / 6 / 1 / 2,8 / 4 / 6 / 2 / 2, VILLAGE NO.79, PARIKAL PATTU REVENUE VILLAGE,BAHOOR COMMUNE PANCHAYAT, PONDICHERRY .

WORKSHOP

ALL DIMENSION ARE IN "CM"
WRITTEN DIMENSIONS SHOULD BE FOLLOWED
SCALE 1:100 (UNLESS MENSIONED)
DATE :

STAIRCASE DETAIL
STAIRCASE WIDTH-1500MM
RISER-150MM
TREAD-300MM
RWP - RAIN WATER PIPE 15 cm Ø

OWNER'S SIGNATURE	ENGINEER'S SIGNATURE
For SRI GANESH EDUCATIONAL TRUST (S. SELVA RANI) Managing Trustee	T. CHANDIRA, B.Arch., Regd. No:3-481/PPA/Lic/2003 No.23, S.M.V.Puram (East) Villianur - 605 110
OWNER ADDRESS: SRI GANESH EDUCATIONAL TRUST No. 368, 2nd Floor, Anna Salai, Puducherry - 605 001.	

BLOCK-C
WORKSHOP.

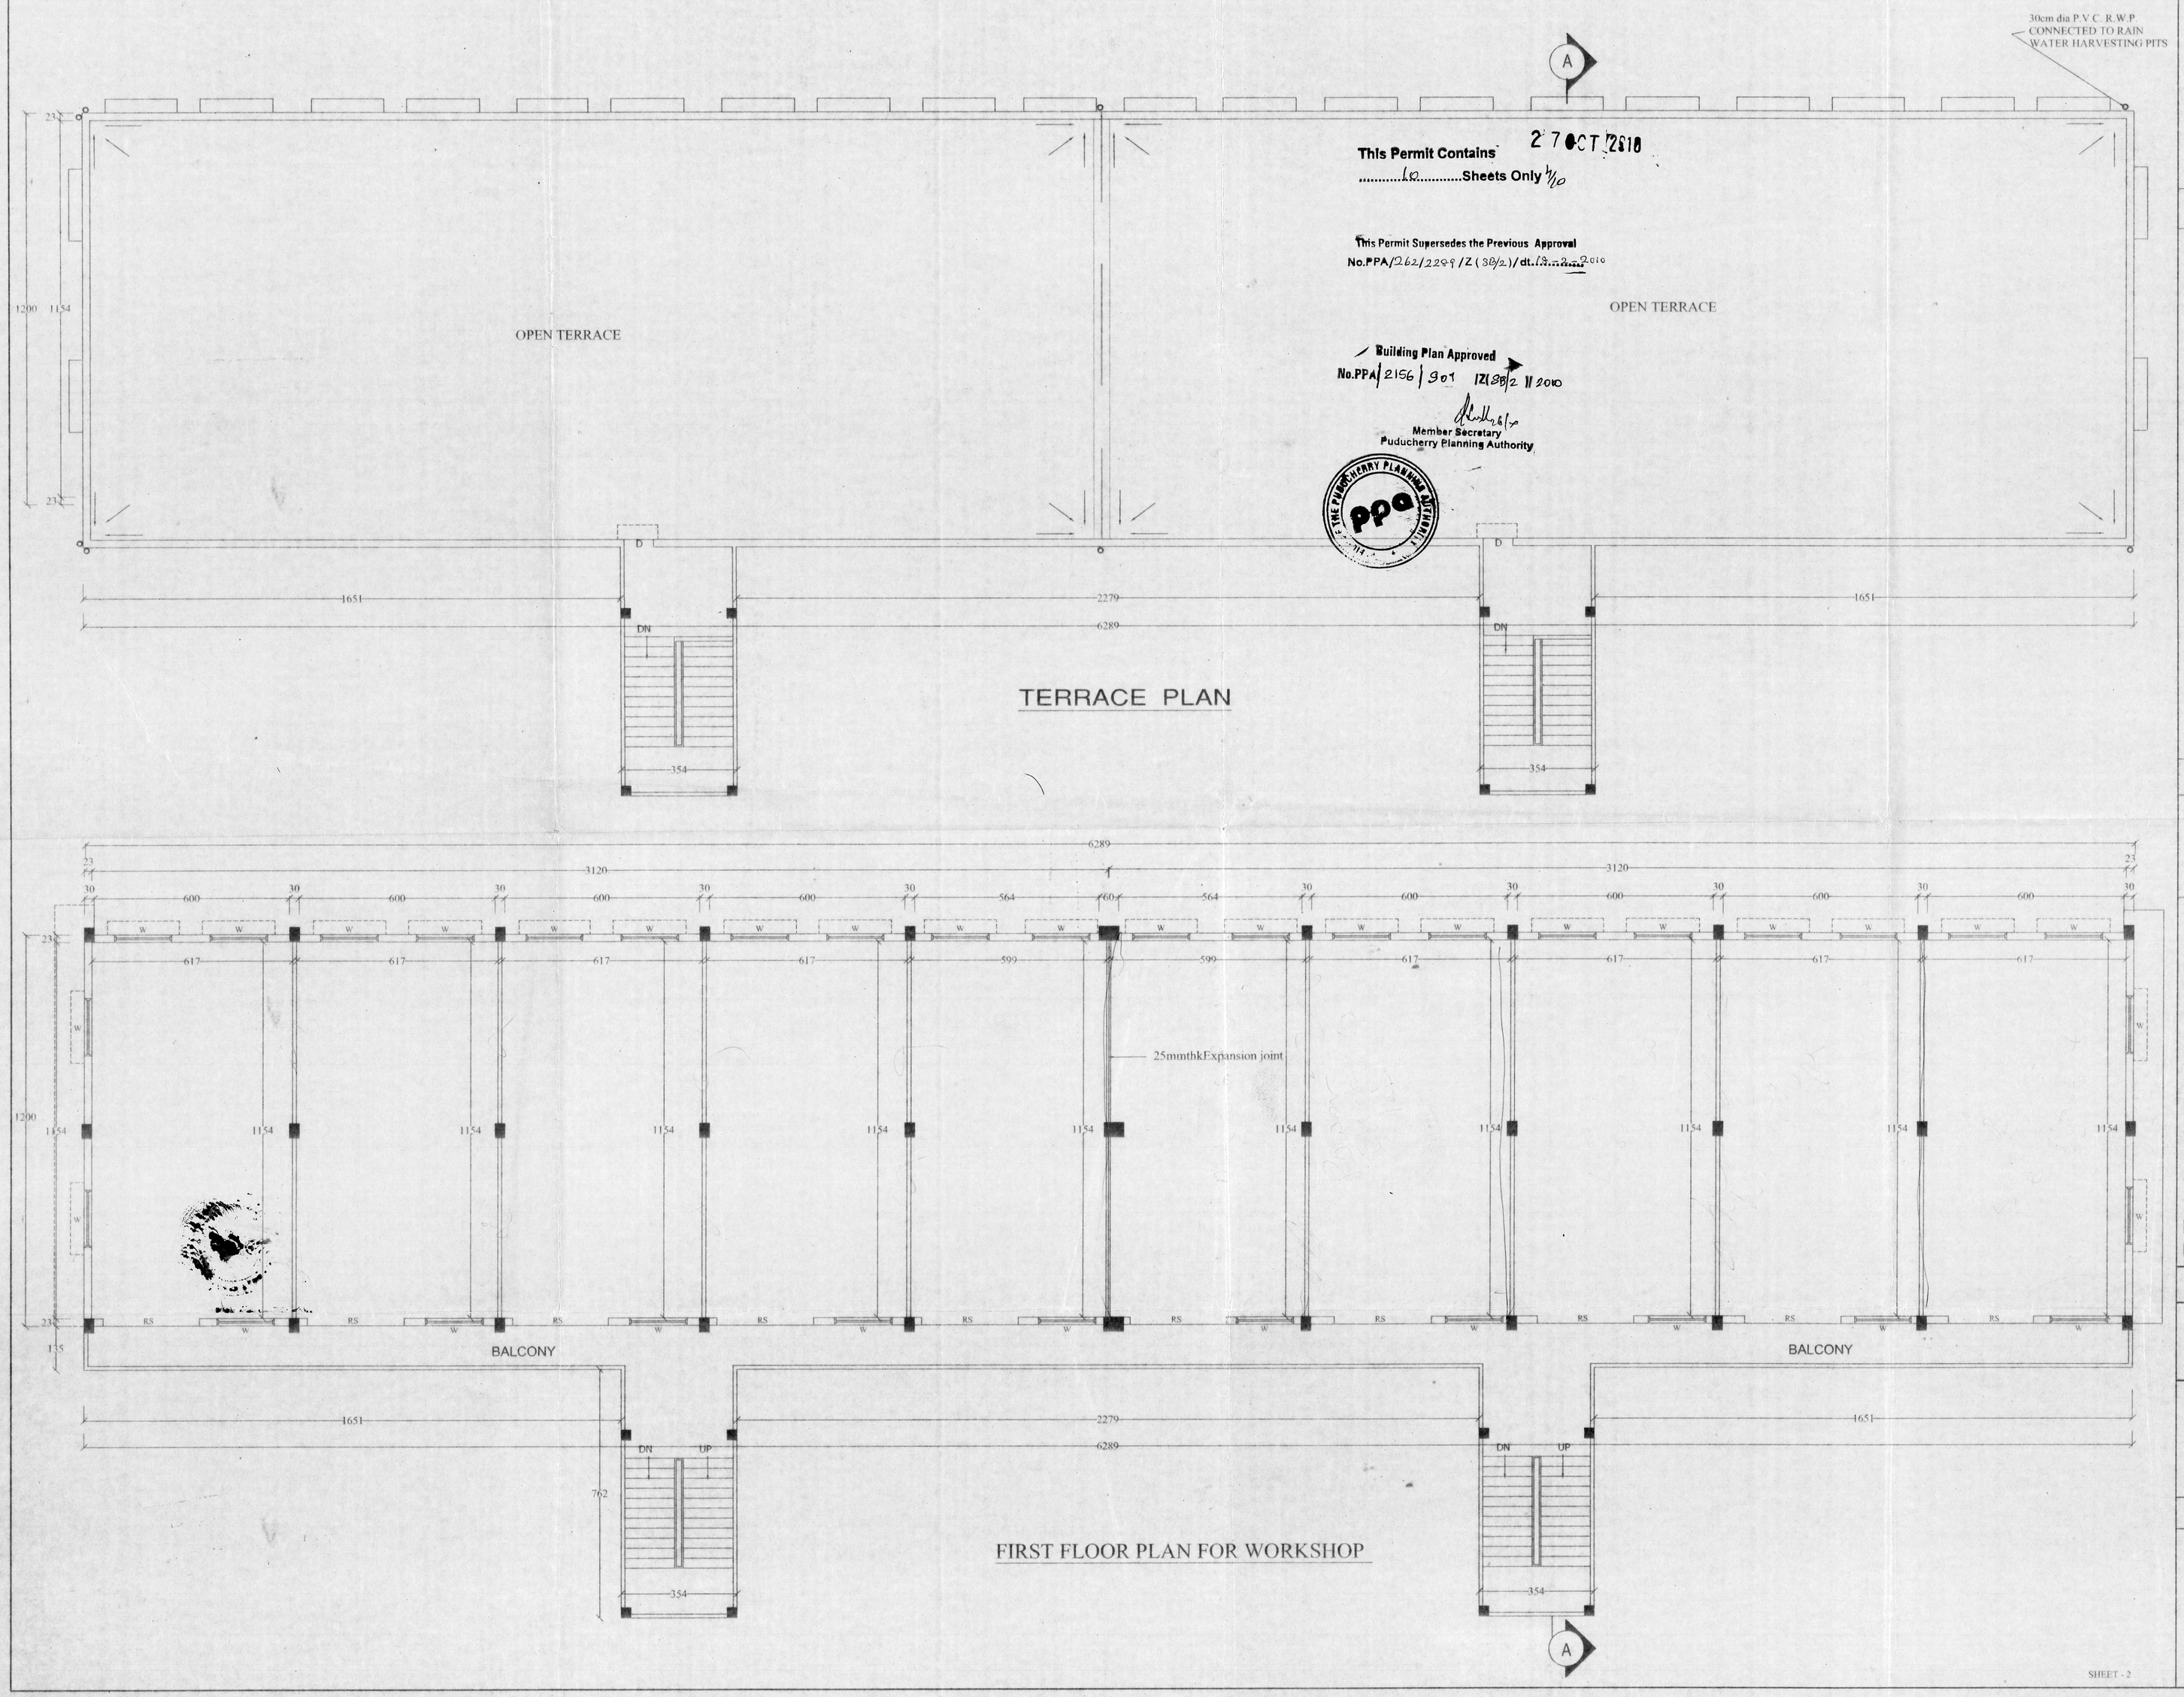

This Permit Contains 27 OCT 2010
.....12.....Sheets Only

This Permit Supersedes the Previous Approval
No.PPA/262/2294/Z(39/2)/dt.13.12.2010

Building Plan Approved
No.PPA/2156/901 12(39/2 11 2010

Member Secretary
Puducherry Planning Authority

PUDUCHERRY PLANNING AUTHORITY ppa

APPROVING AUTHORITY

AREA STATEMENT

PLOT AREA	- 10.21 ACERS (41318.39 SQ.M)
EXISTING COLLEGE BLOCK	
GROUND FLOOR AREA	- 2776.00 SQ M
FIRST FLOOR AREA	- 2530.60 SQ M
SECOND FLOOR AREA	- 2530.60 SQ M (PROPOSED)
THIRD FLOOR AREA	- 2530.60 SQ M (PROPOSED)
EXISTING WORKSHOP BLOCK	
GROUND FLOOR AREA	- 737.25 SQ M
FIRST FLOOR AREA	- 737.25 SQ M
SECOND FLOOR AREA	- 624.31 SQ M (PROPOSED)
THIRD FLOOR AREA	- 624.31 SQ M (PROPOSED)
PROPOSED ADMINISTRATION BLOCK	
GROUND FLOOR AREA	- 611.61 SQ M
FIRST FLOOR AREA	- 611.61 SQ M
PROPOSED COMPUTER CENTER & LIBRARY	
GROUND FLOOR AREA	- 618.15 SQ M
FIRST FLOOR AREA	- 618.15 SQ M
PROPOSED GANTEEN	
GROUND FLOOR AREA	- 304.14 SQ M
PROPOSED WORKSHOP	
GROUND FLOOR AREA	- 818.18 SQ M
FIRST FLOOR AREA	- 818.18 SQ M
HEAD ROOM AREA	- 63.50 SQ M
BALCONY AREA	- 83.64 SQ M
TOTAL FLOOR AREA	- 17638.00 SQ M
GROUND COVERAGE	- 14.20%
F.A.R	- 42.68

REFERENCE

RS.	ROLLING SHUTTER	300*300
D.	DOOR	90*210
W.	WINDOW	180*150

PROPOSED SRI GANESH COLLEGE OF ENGINEERING AND TECHNOLOGY SPONSORED BY SRI GANESH EDUCATIONAL TRUST AT R.S.127/6, CAD NO.19/1, R.S.124, CAD NO.13, R.S.124, CAD NO.13, R.S.120/3 CAD NO.8 / 5 / 6 /1 ,8 / 5 / 6 / 2 AND 8 / 5 / 6 / 3 , R.S.120 / 2, CAD NO. 8 /4 / 6 /1/ 2,8 / 4 / 6 / 2/ 2, R.S.120 / 1, CAD NO.8 / 3 / 6, R.S.120/2, CAD NO. 8 /4 / 6 / 1 / 2,8 / 4 / 6 / 2 / 2, R.S.120/2, CAD NO. 8 / 4 / 6 / 1 / 2,8 / 4 / 6 / 2 / 2, VILLAGE NO.79, PARIKAL PATTU REVENUE VILLAGE,BAHOOR COMMUNE PANCHAYAT, PONDICHERRY .

WORKSHOP

ALL DIMENSION ARE IN "CM"
WRITTEN DIMENSIONS SHOULD BE FOLLOWED
SCALE 1:100 (UNLESS MENSIONED)
DATE :

STAIRCASE DETAIL
STAIRCASE WIDTH-1500MM
RISER-150MM
TREAD-300MM
RWP - RAIN WATER PIPE 15 cm Ø

OWNER'S SIGNATURE	ENGINEER'S SIGNATURE
For SRI GANESH EDUCATIONAL TRUST (C. SELVAMANI) Managing Trustee	T. CHANDIRA, B.Arch., Regd. No.3-481/PPA/Lic/2003 No:23, S.M.V.Puram (East) Villianur - 605 110
OWNER ADDRESS: SRI GANESH EDUCATIONAL TRUST No. 368, 2nd Floor, Anna Salai, Puducherry - 605 001.	

SHEET - 2